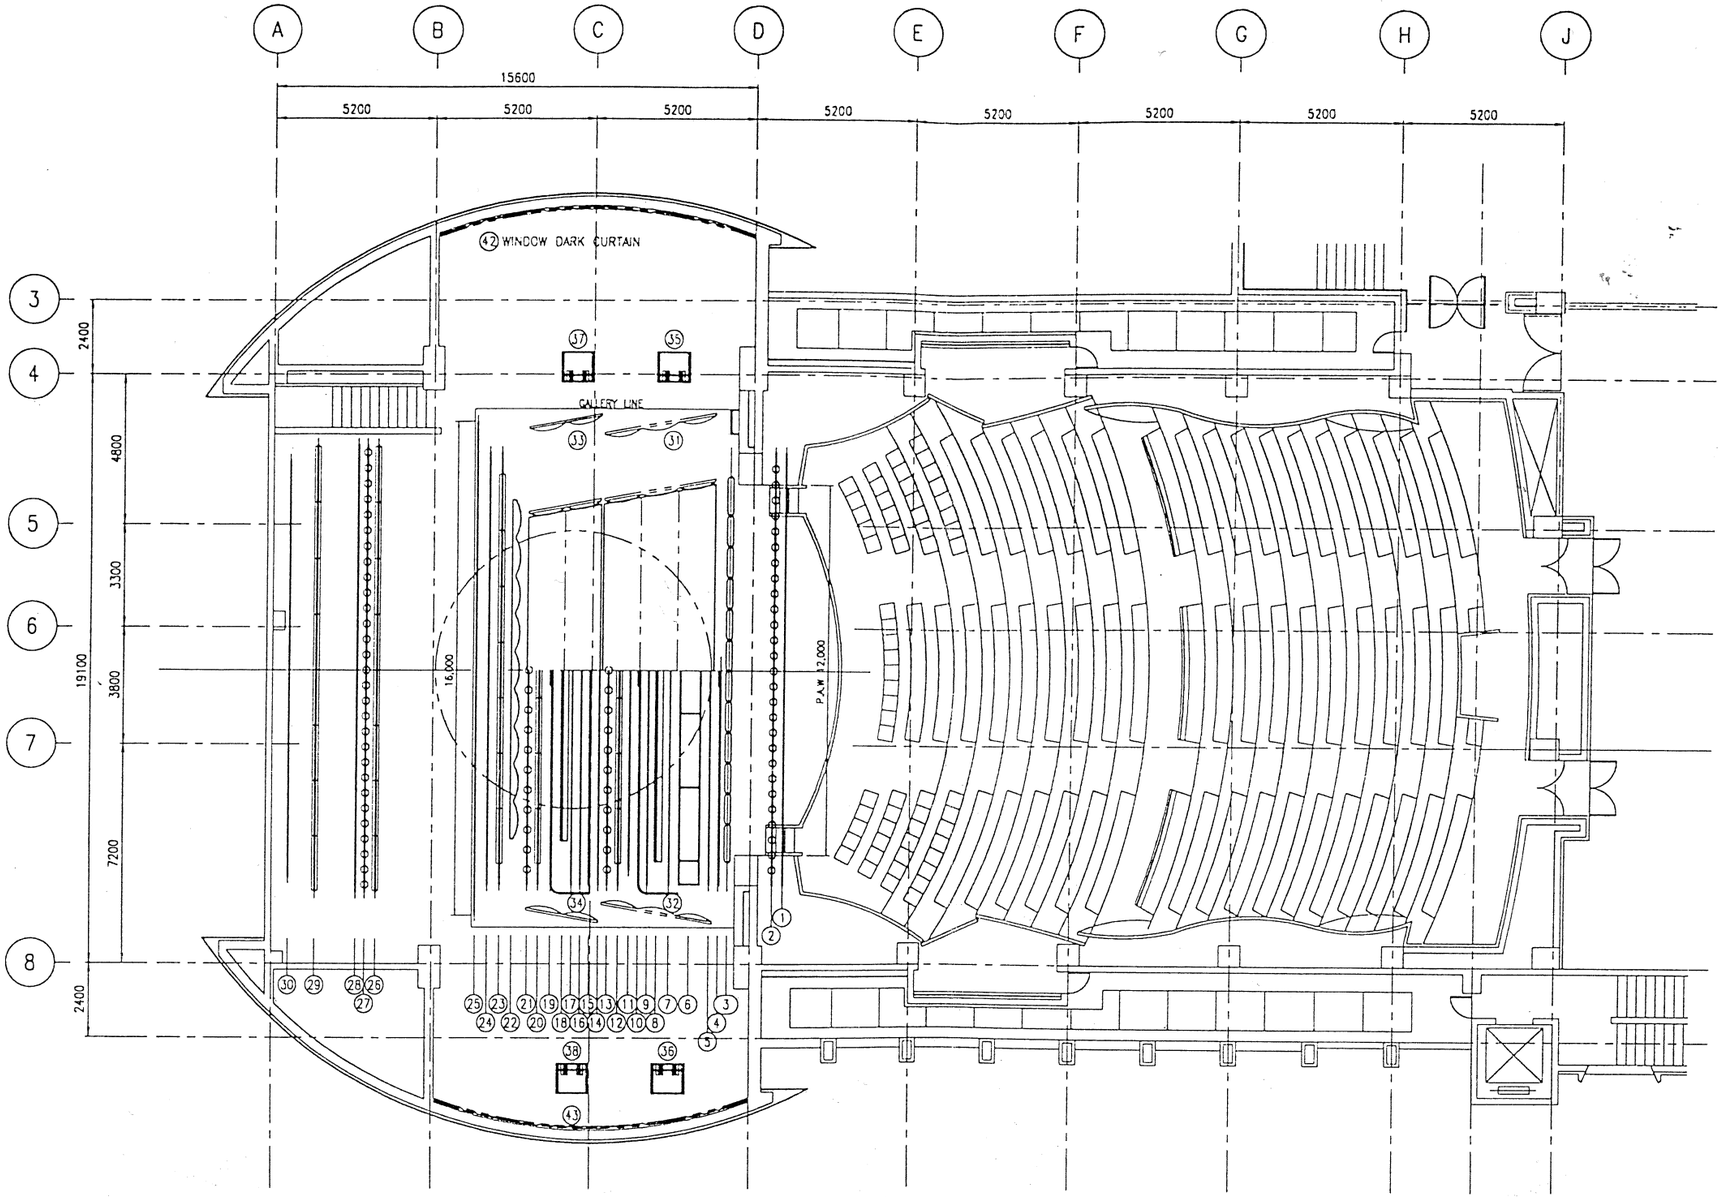

NO	DESCRIPTION	DIMENSION	NO	DESCRIPTION	DIMENSION	NO	DESCRIPTION	DIMENSION
1	PLACARD BATTEN	14,000L	16	NO.5 FLY SET BATTEN	14,000L	31	NO.1 SIDE SOUND REFLECTION BOARD	3,660L x 7,000H
2	APRON CEILING LIGHT BATTEN	14,000L	17	NO.6 FLY SET BATTEN	14,000L	32	NO.2 SIDE SOUND REFLECTION BOARD	3,660L x 7,000H
3	CONTOUR CURTAIN	12,500L x 9,500H	18	NO.2 CEILING SOUND REFLECTION BOARD	10,620L x 2,440H	33	NO.3 SIDE SOUND REFLECTION BOARD	2,440L x 6,500H
4	NO.1 DRAW CURTAIN	14,000L x 7,500H	19	NO.3 DRAW CURTAIN	14,000L x 7,500H	34	NO.4 SIDE SOUND REFLECTION BOARD	2,440L x 6,500H
5	NO.1 FLY SET BATTEN	14,000L	20	NO.2 BORDER LIGHT BATTEN	14,000L	35	NO.1 TOWER LIGHT	1,000L x 3,500H
6	PROSCENIUM LIGHT BRIDGE	14,000L x 700W x 3,150H	21	NO.2 SUSPENSION LIGHT BATTEN	14,000L	36	NO.2 TOWER LIGHT	1,000L x 3,500H
7	NO.2 FLY SET BATTEN	14,000L	22	FRONT SOUND REFLECTION BOARD	10,980L x 6,700H	37	NO.3 TOWER LIGHT	1,000L x 3,500H
8	NO.1 CEILING SOUND REFLECTION BOARD	12,000L x 3,660H	23	UPPER HORIZONT LIGHT BATTEN	14,000L	38	NO.4 TOWER LIGHT	1,000L x 3,500H
9	NO.3 FLY SET BATTEN	14,000L	24	NO.7 FLY SET BATTEN	14,000L	39	GRID IRON	
10	NO.2 DRAW CURTAIN	14,000L x 7,500H	25	HORIZONT CURTAIN (WHITE)	16,000L x 8,000H	40	FRONT STAGE STAIR	
11	FRONT SCREEN	13,000L x 6,500H	26	BACK STAGE BORDER LIGHT BATTEN	14,500L	41	BACK STAGE LADDER	
12	NO.1 BORDER LIGHT BATTEN	14,000L	27	BACK STAGE SUSPENSION LIGHT BATTEN	14,500L	42	TURN TABLE	ø 9,000L
13	NO.1 SUSPENSION LIGHT BATTEN	14,000L	28	BACK STAGE SET BATTEN	14,500L	43	WINDOW DARK CURTAIN	10,400L x 6,600H
14	NO.4 FLY SET BATTEN	14,000L	29	BACK STAGE UPPER HORIZONT LIGHT BATTEN	14,500L	44	ELECTRIC CONTROL SYSTEM	
15	MIDDLE DARK CURTAIN	14,000L x 7,500H	30	BACK STAGE HORIZONT CURTAIN (BLACK)	13,500L x 7,200H			

NOTE

PROJECT TITLE

중앙대학교
중앙문화예술관
무대기계 및 조명장치

DRAWING TITLE

STAGE PLAN

CONSULTANT

DRAWING BY
YUN, JONG KOO

DESIGNED BY

CHECKED BY

APPROVED BY

APPROVED BY

SCALE
1/100

DATE
1999. 9.

DRAWING NO.
SW-JA-0004

SHEET NO.
4

세원공업 주식회사
TEL:(02)679-9714~6
FAX:(02)633-7397